| SITE PARKING TABLE | |
|---|---|
| EXISTING SPACES | 99 |
| PROPOSED SPACES | 8 |
| **TOTAL** | **107** |
| EXISTING HANDICAP SPACES | 5 |
| PROPOSED HANDICAP SPACES | 1 |

| SITE DATA TABLE | |
|---|---|
| TOTAL PROJECT AREA | 5,306,551 SF |
| EXISTING BUILDING | 25,915 SF |
| PROPOSED BUILDING | 4,400 SF |
| PROPOSED IMPERVIOUS | 46,973 SF |
| IMPERVIOUS SURFACE RATIO | 1.46 % |
| OPEN SPACE | 5,229,263 SF |
| SWALE TOB AREA | 16,999 SF |

0 100' 200'
1" = 100'

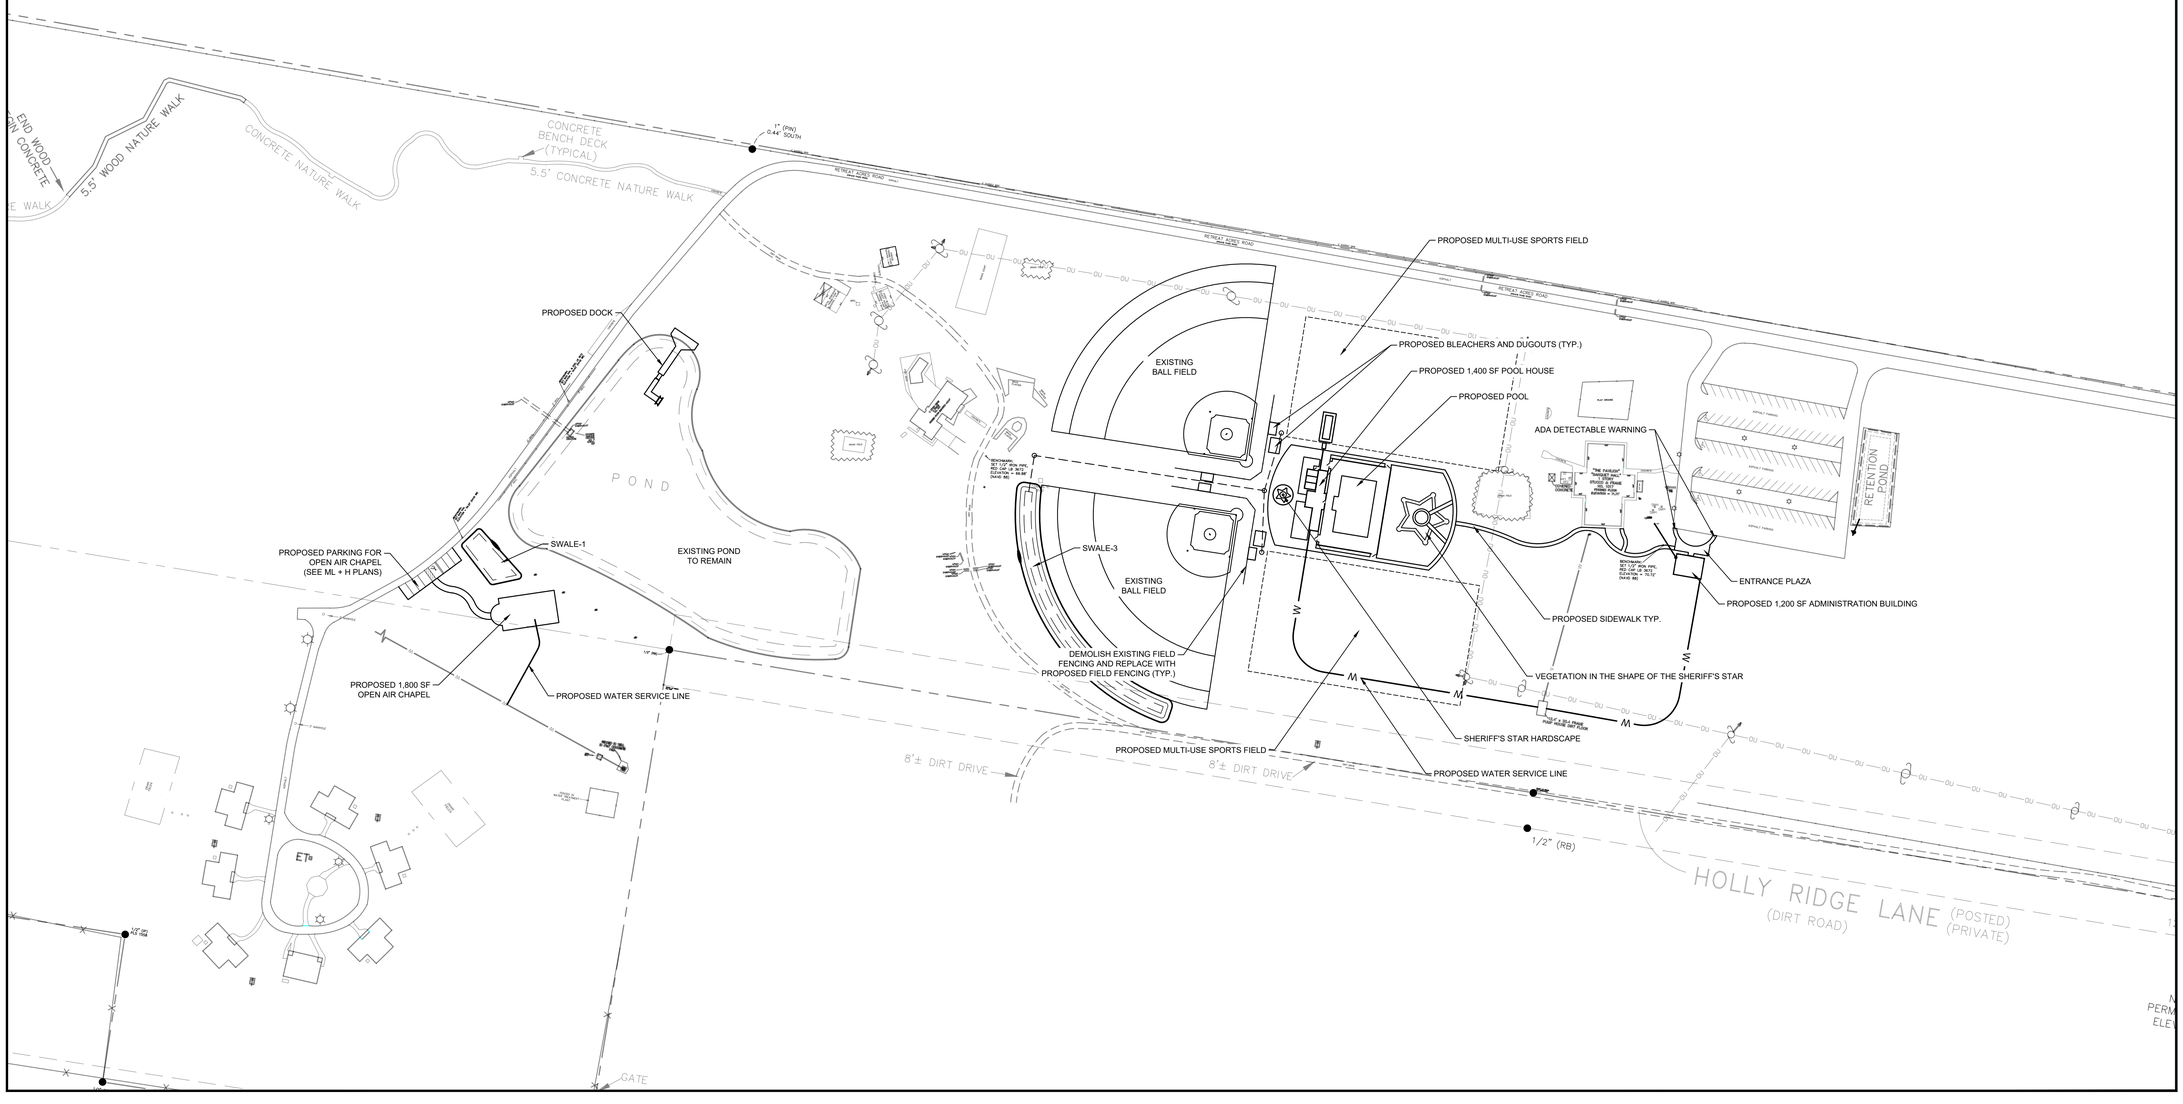



ML+H
Marquis Latimer + Halback, Inc.
34 Cordova Street, Suite A
St. Augustine, FL 32084
Ph 904.825.6747 www.halback.com
LC0000391


JEREMY CALLOWAY, PE
CA# 34646 PE# 70838 SEAL

DRAWN BY: JWC

# CAMP SORENSEN

607 RETREAT ACRES ROAD, HILLIARD, FLORIDA 32046

OVERALL IMPROVEMENTS PLAN

| SYM | DESCRIPTION | DATE |
|---|---|---|
| | | |

| | |
|---|---|
| SIZE: | ARCH D |
| PRIME PROJECT #: | 21.2.0 |
| ML+H PROJECT #: | 21.2.0 |
| MAV PROJECT #: | 2101 |

DRAWING NO.: C5.00