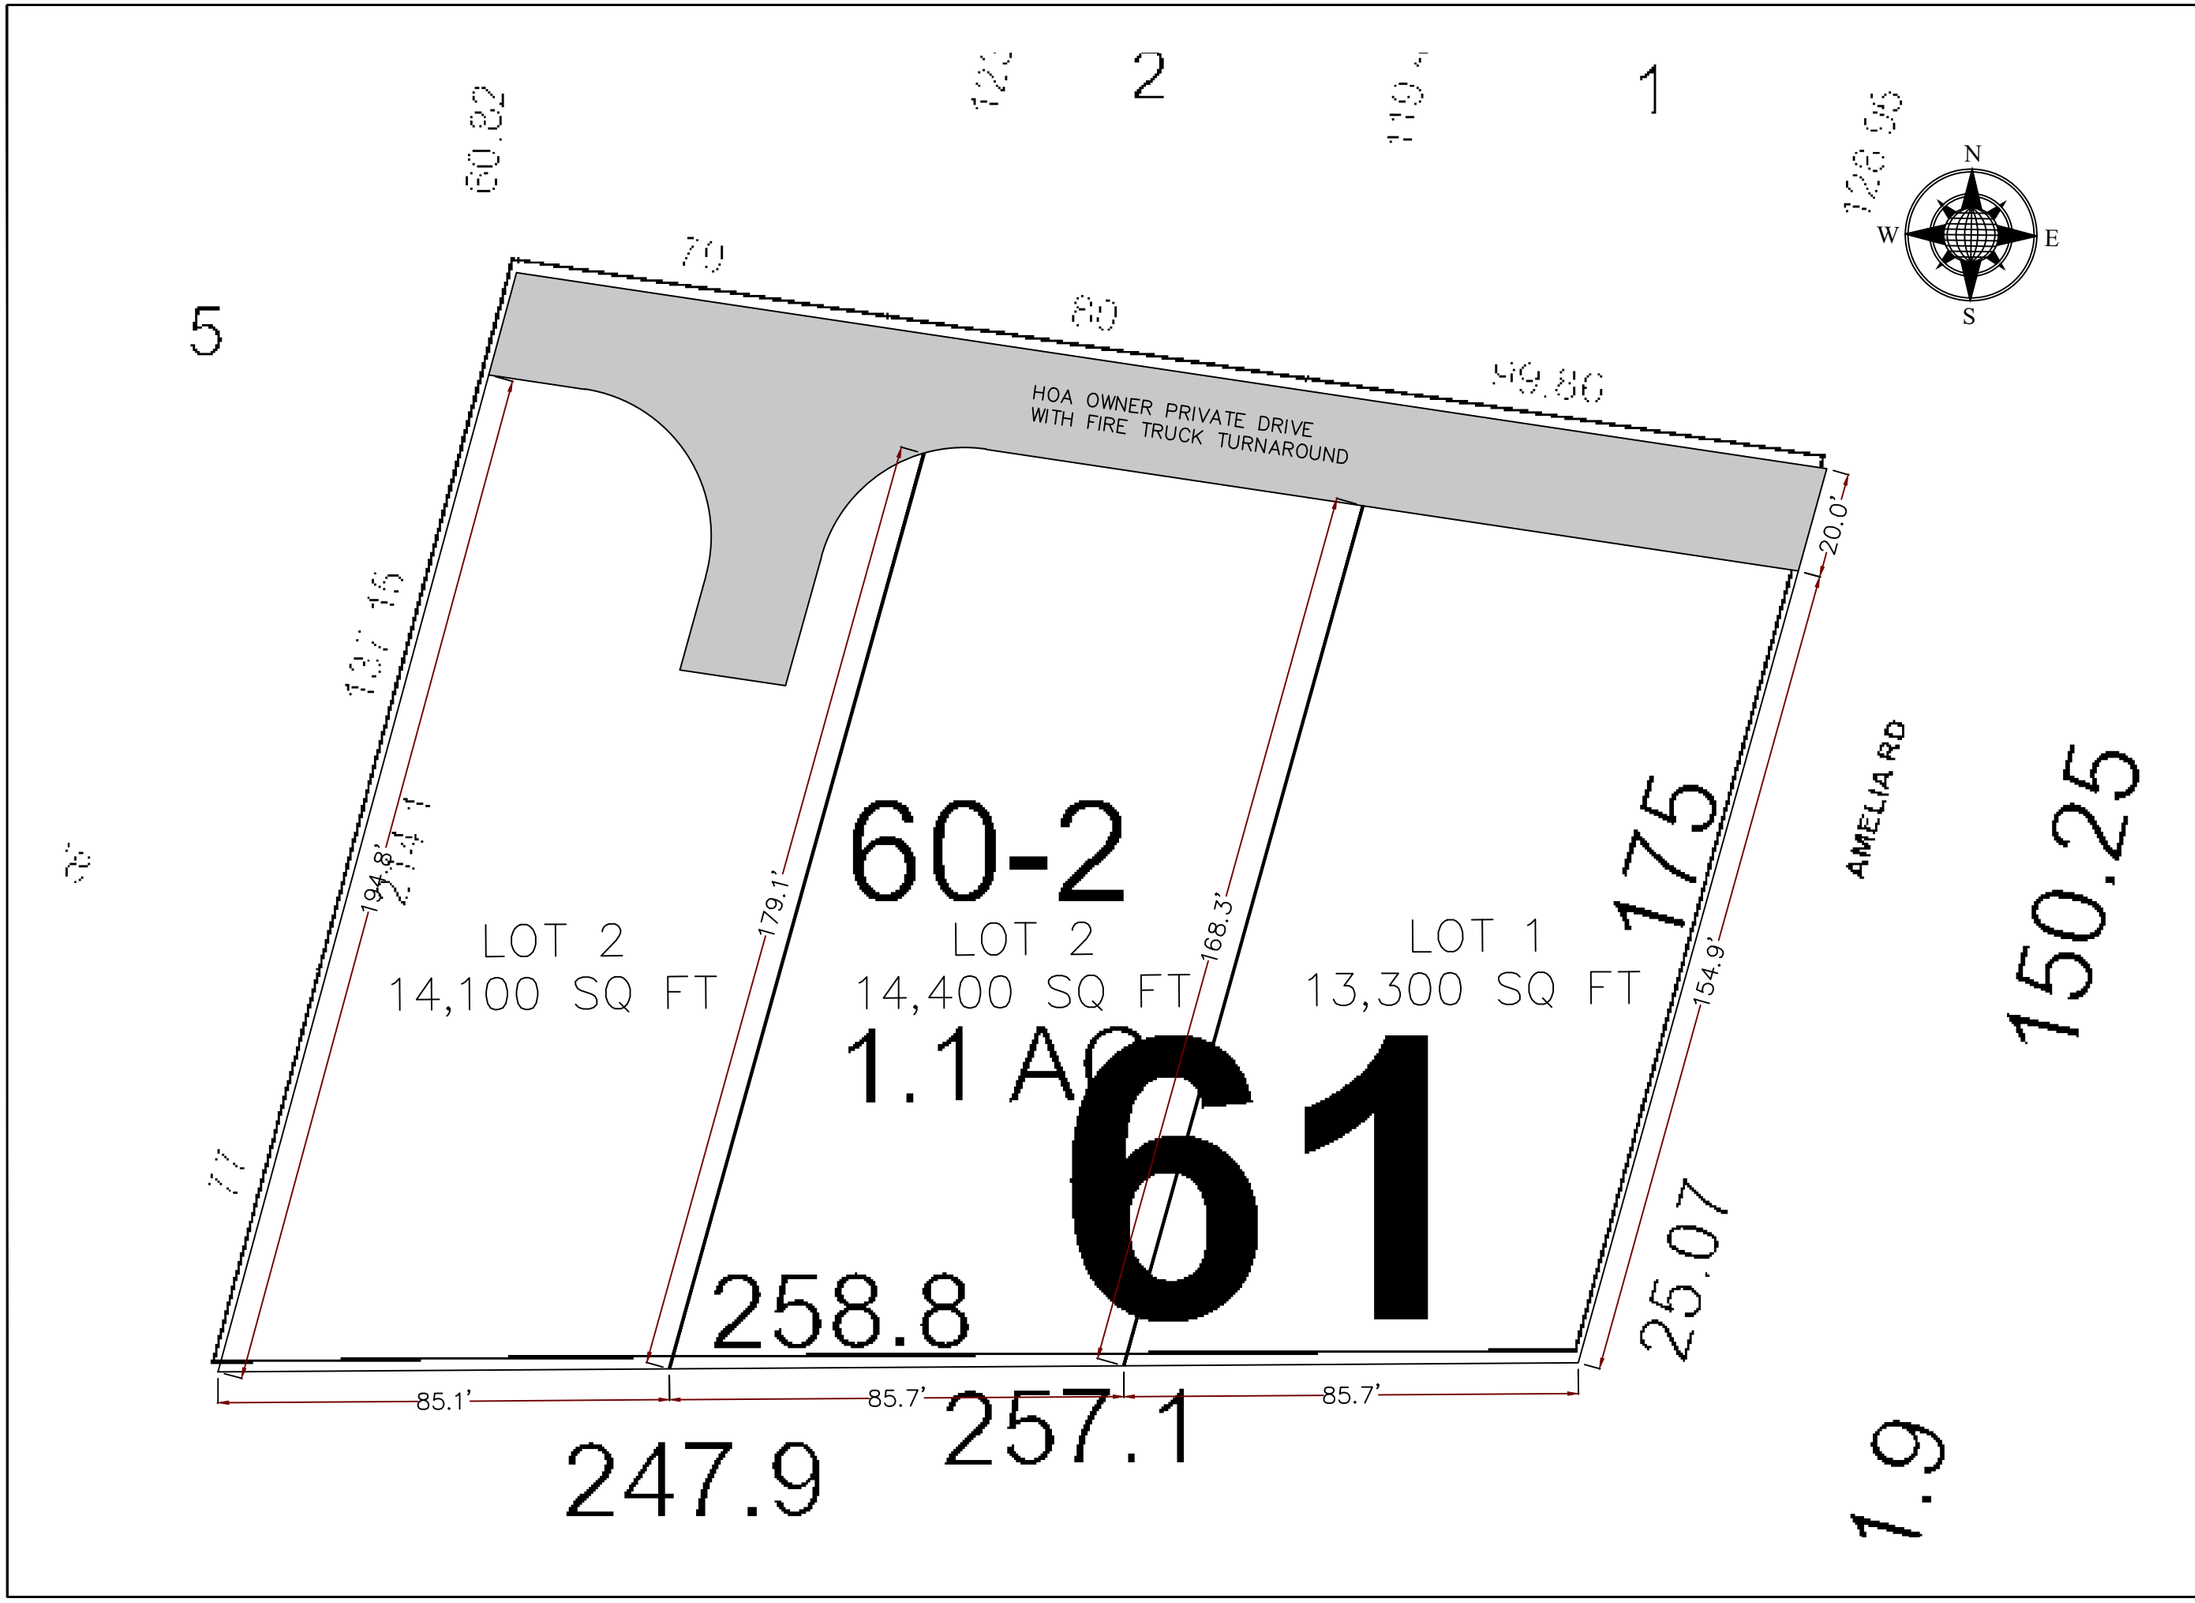

REV	DESCRIPTION	BY	DATE

LEGEND ENGINEERING
COMMERCIAL | MARINE | RESIDENTIAL
PHONE: (813) 389-0835
EMAIL: RICKY.JACKSON@LEGENDENGGROUP.COM

AMELIA RD
2633 AMEILA RD
FERNANDINA BEACH, FL

SITE PLAN

PLOT DATE:	06/27/2022
DRAWN BY:	RCJ
DESIGNED BY:	RCJ
CHECKED BY:	TB
DATE:	JUN 2022
SCALE:	N.T.S.
PROJECT No.	1022-2633

RODERICK C. JACKSON
LICENSE
No. 85270
STATE OF FLORIDA
PROFESSIONAL ENGINEER

NUMBER SHEETS
1

PAGE NUMBER
1